Thoroughfare Plan

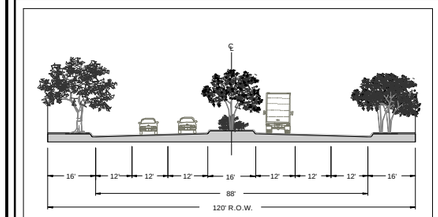

Type A - Major Arterial

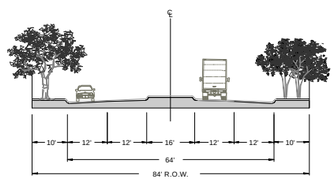

Type B - Minor Arterial

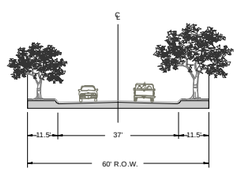

Type C - Collector

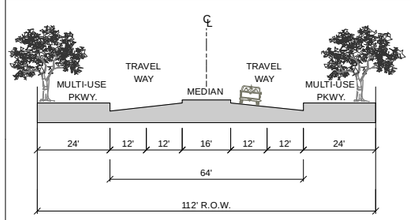

Greenway Arterial with Wide Parkways (4 Lane)

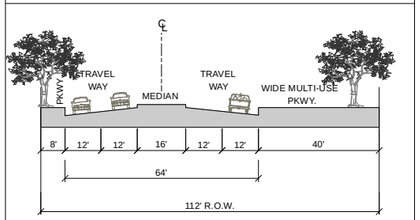

Greenway Arterial with Off-Center Roadway (4 Lane)

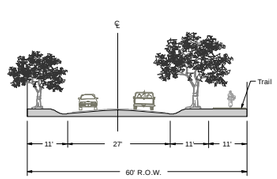

Rural Collector

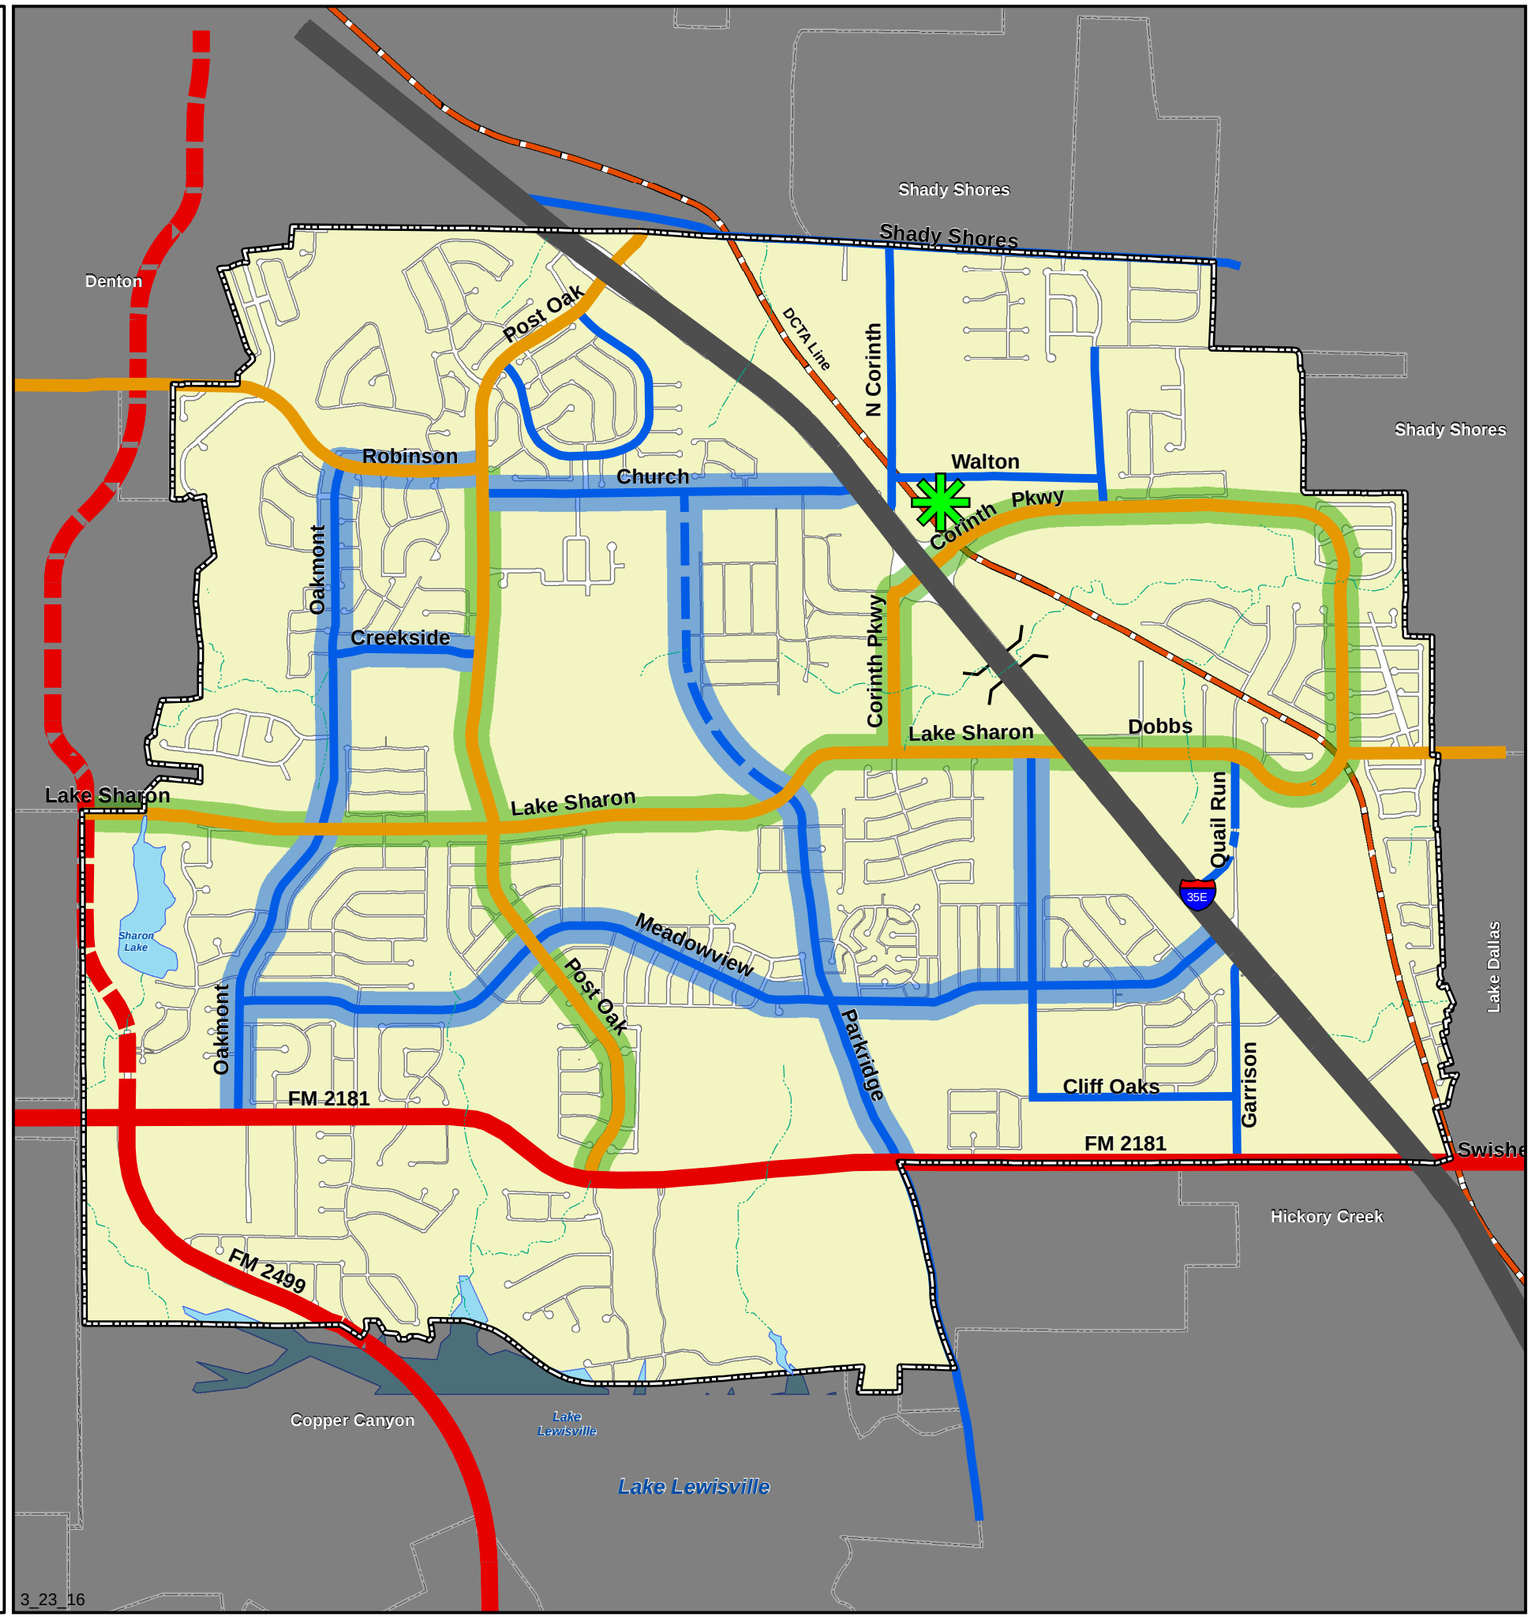

- Multi-Modal Transit Center
- Freeway / Expressway
- Major Arterial
- Major Arterial (Proposed)
- Minor Arterial
- Collector
- Collector (Proposed)
- Future DCTA Rail Line
- Under Pass
- Greenway Corridor
- Bicycle Corridor

N W E S

0 0.25 0.5 1 Miles

Plate 3-1