City of Corinth
Sewer Lines

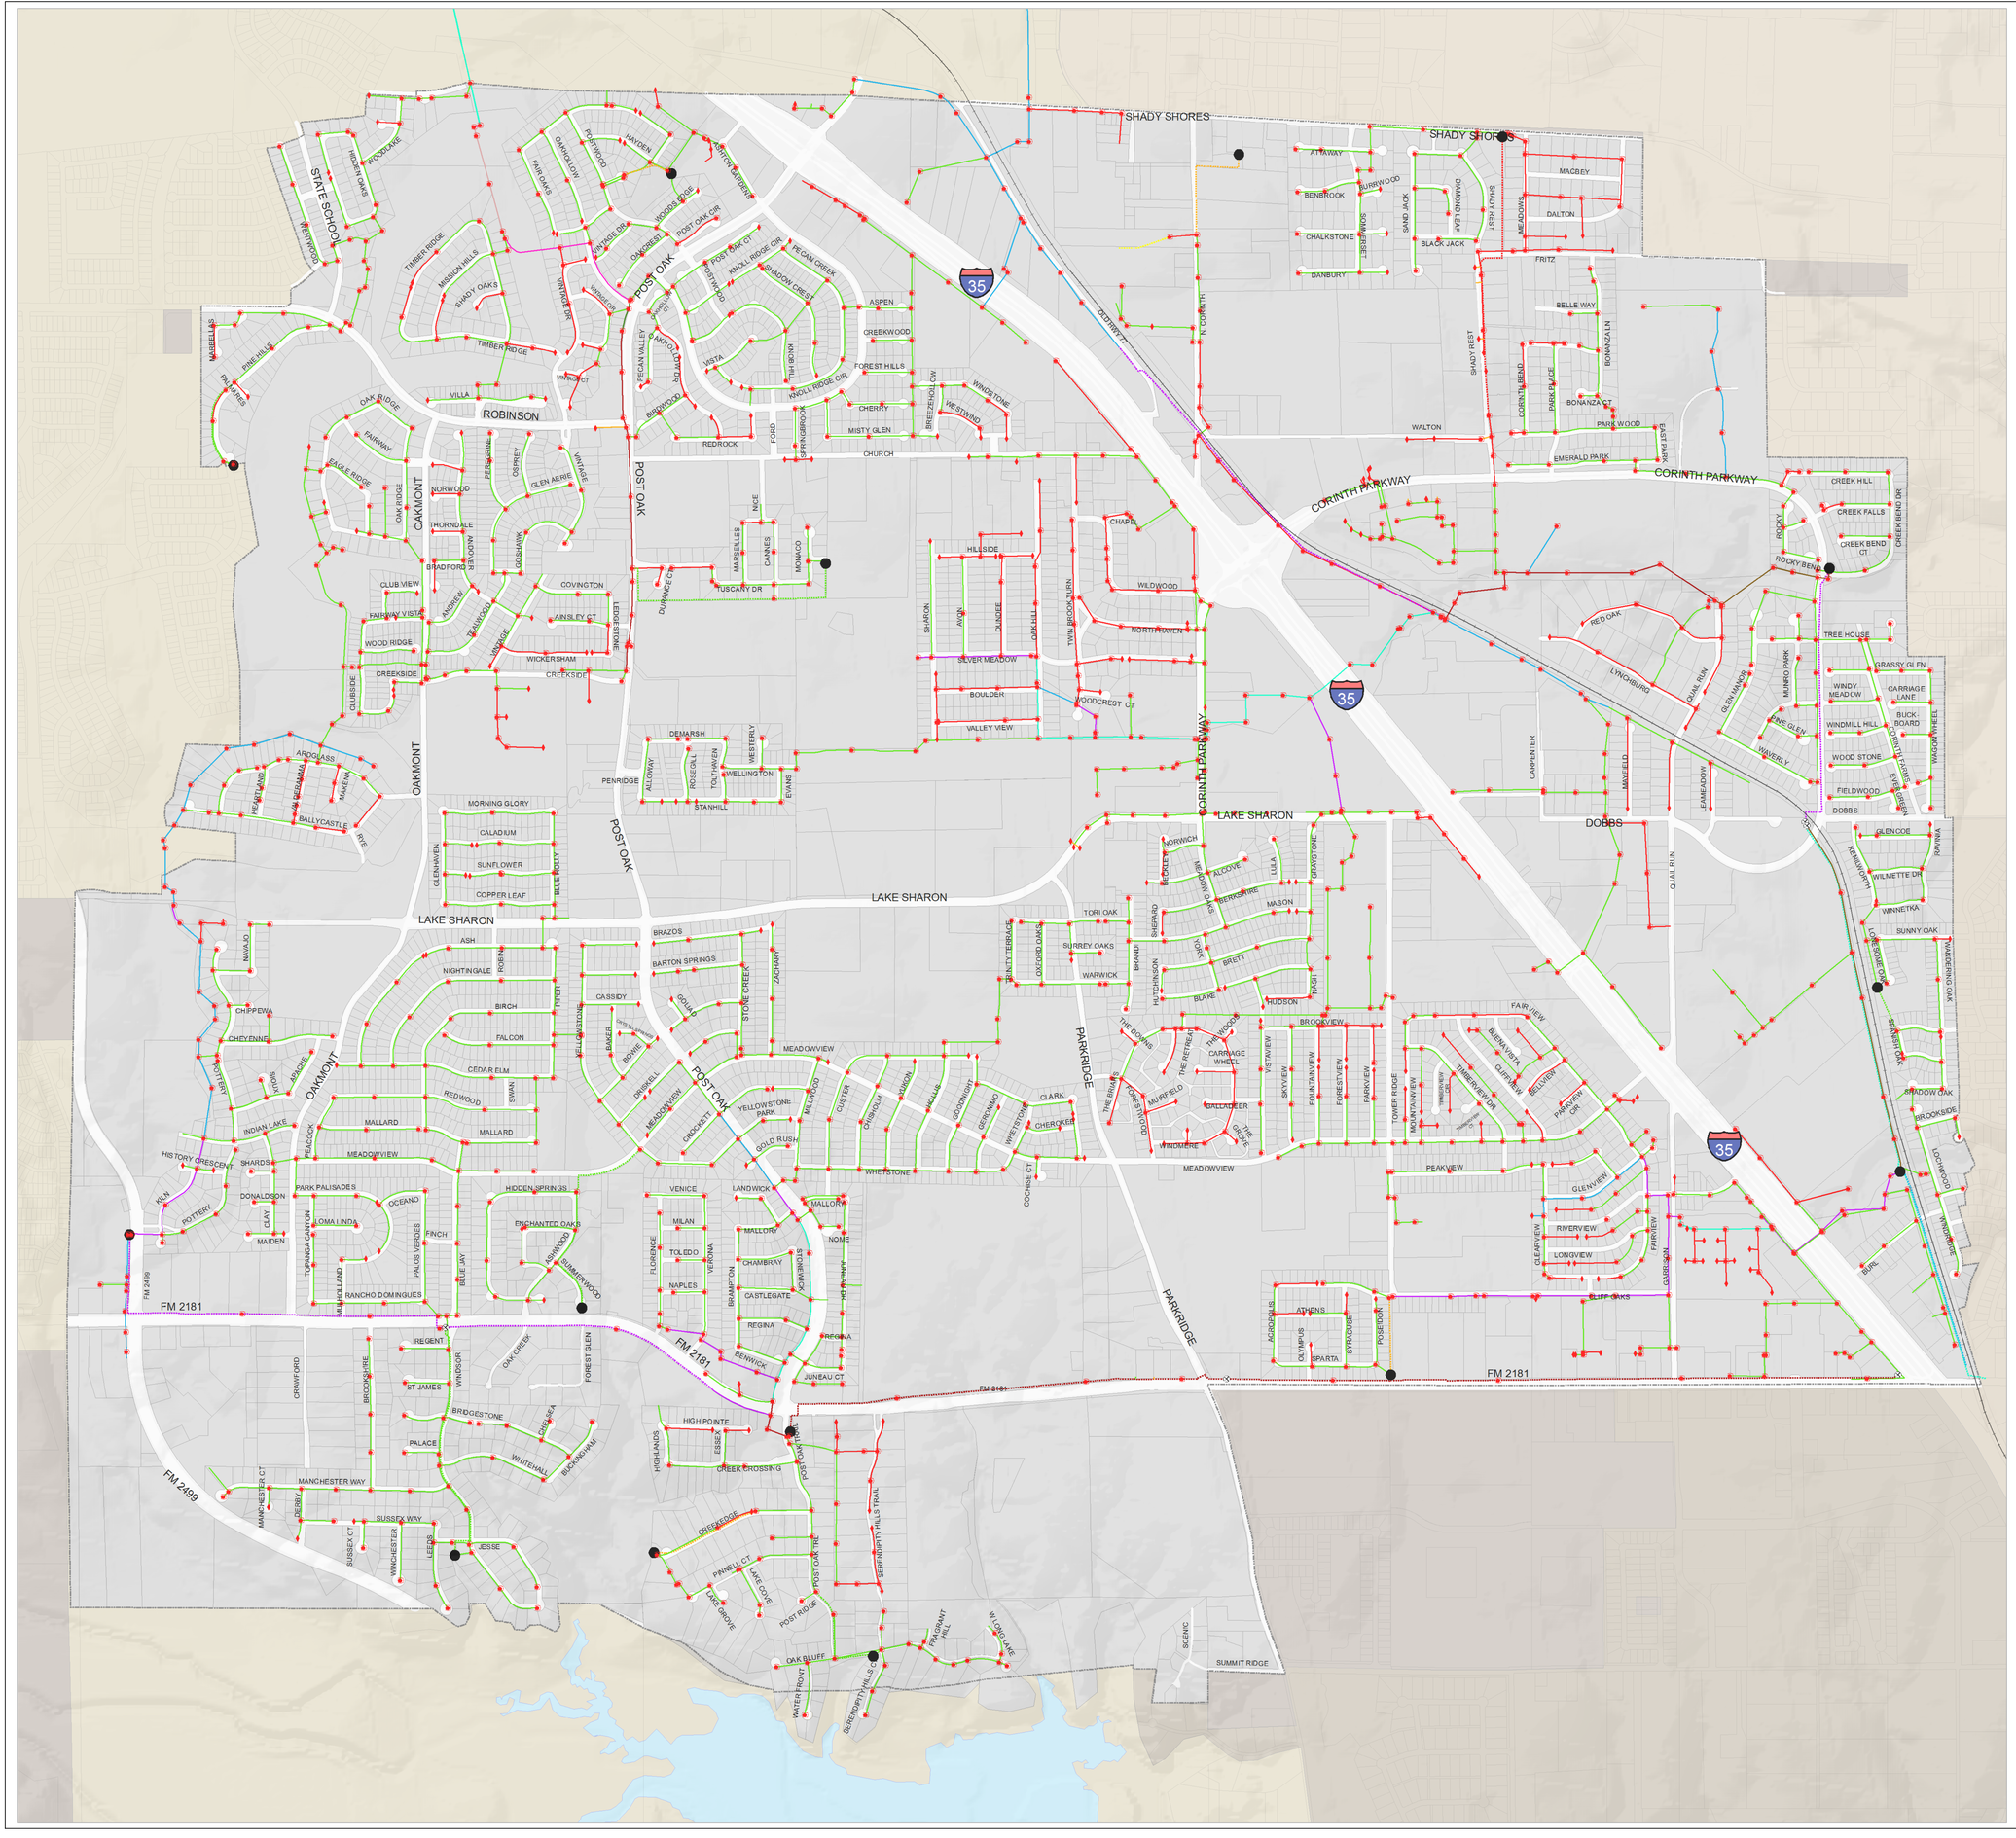

Legend

Sewer Points

- Gate Valve
- Lift Station
- Cleanout
- Manhole

Sewer Lines

Force Mains

- 2" FORCE MAIN
- 4" FORCE MAIN
- 6" FORCE MAIN
- 8" FORCE MAIN
- 10" FORCE MAIN
- 12" FORCE MAIN
- 14" FORCE MAIN
- 18" FORCE MAIN

Sewer Lines

- 3" DIAMETER
- 4" DIAMETER
- 6" DIAMETER
- 8" DIAMETER
- 10" DIAMETER
- 12" DIAMETER
- 15" DIAMETER
- 18" DIAMETER
- 21" DIAMETER
- 24" DIAMETER
- 27" DIAMETER
- 30" DIAMETER

- Corinth City Limits
- Parcels

N
W E
S

0 1,500 3,000 Feet

2/15/2018